SALEM POOL BATHHOUSE FLOOR PLAN

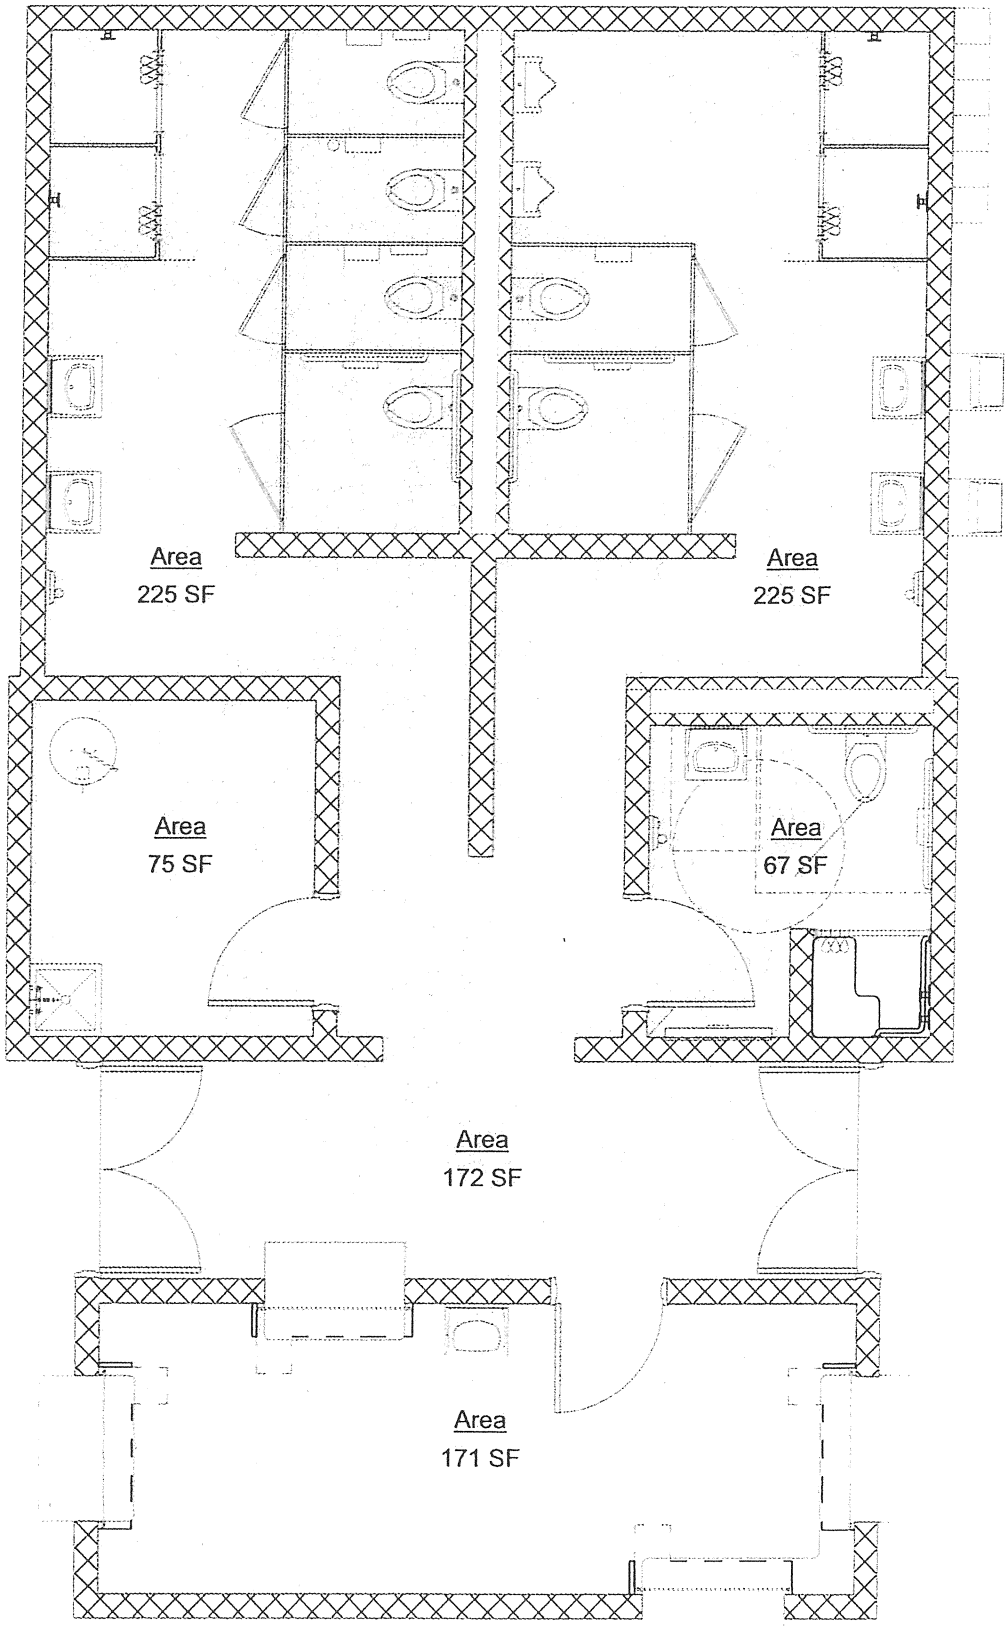

N

1 FIRST FLOOR

1/4" = 1'-0"