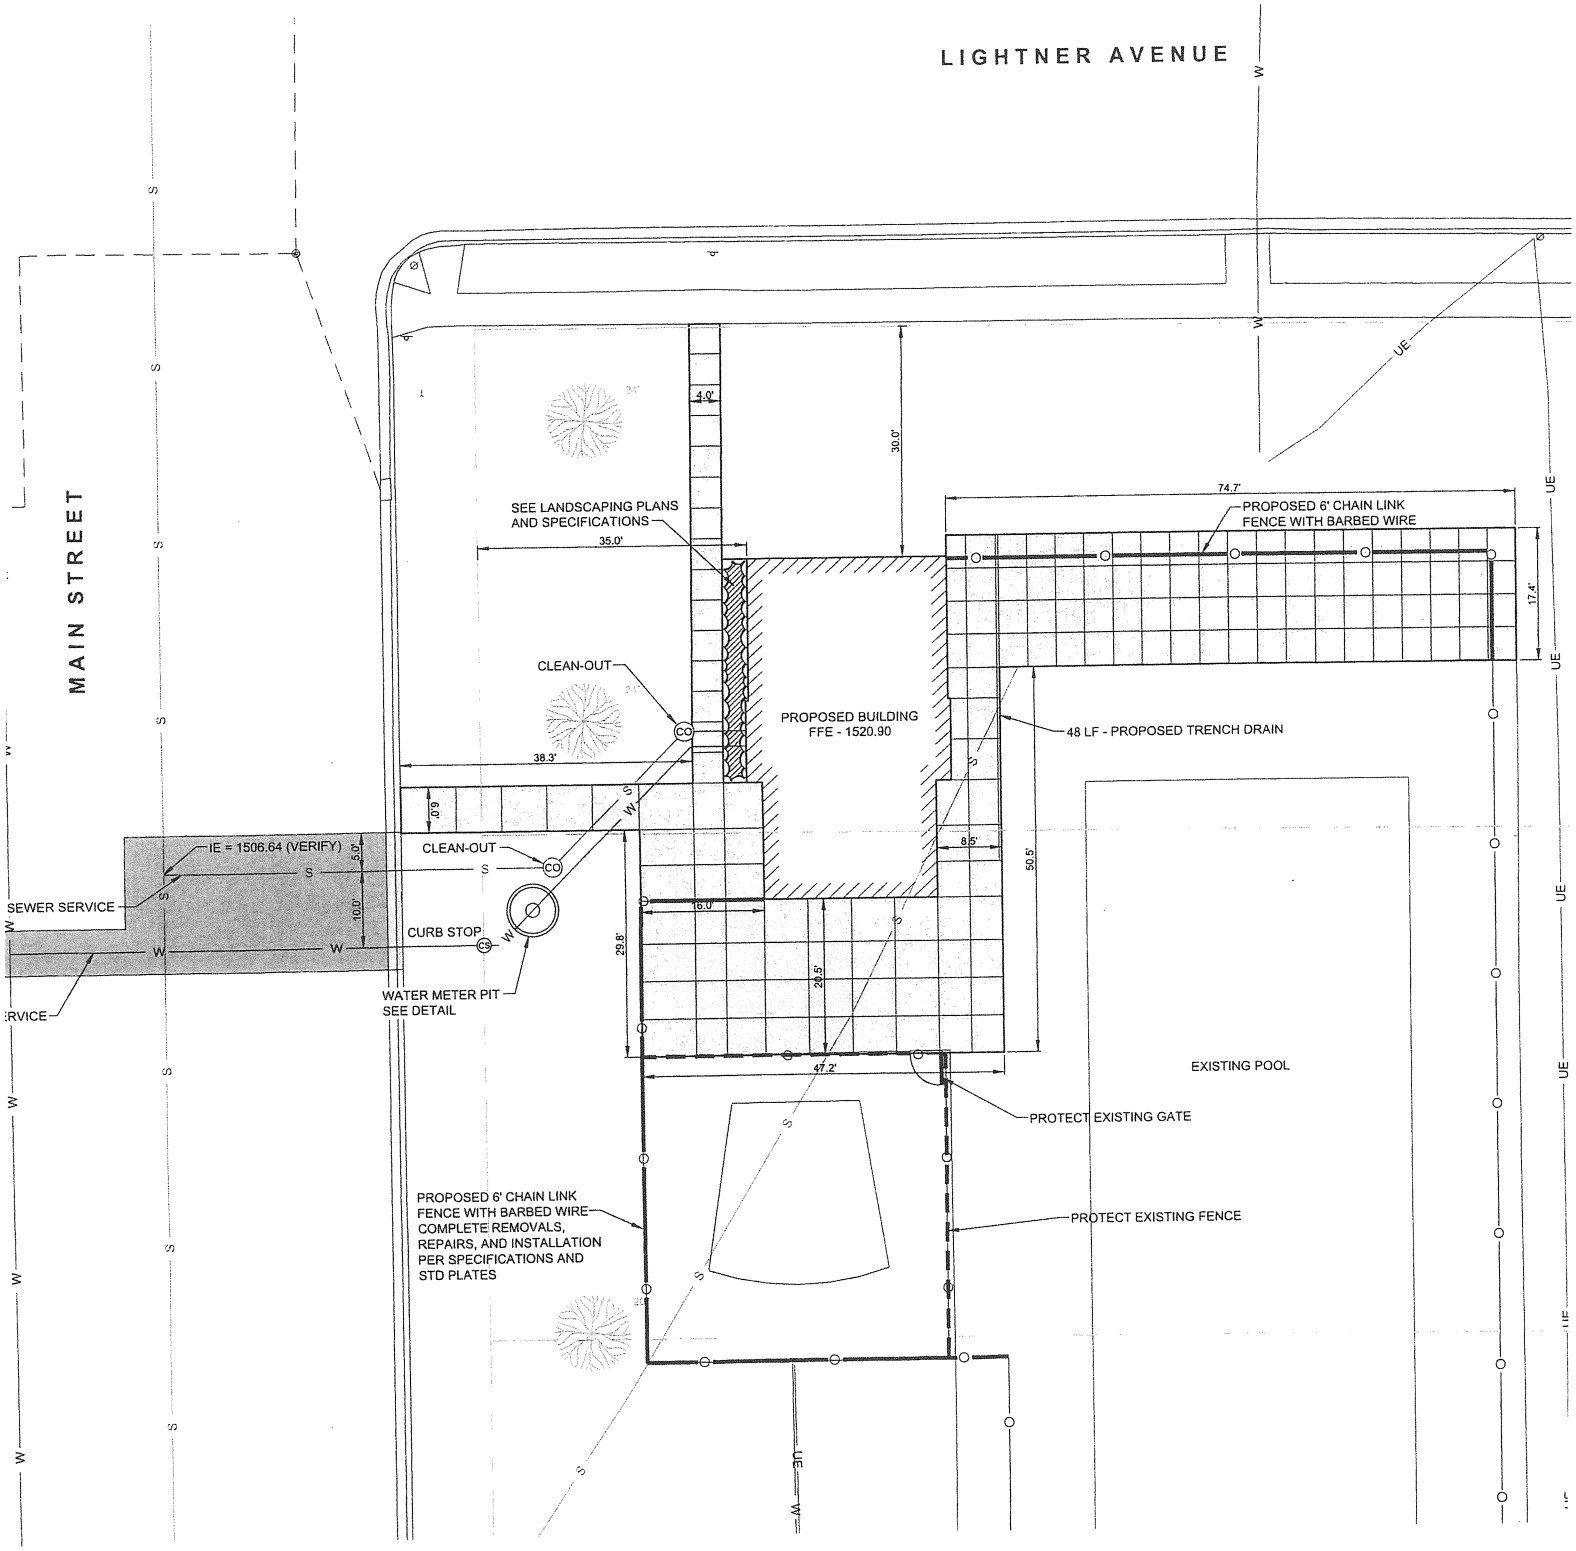

SALEM POOL BATHHOUSE SITE PLAN