SALEM PLAYGROUND RENOVATION
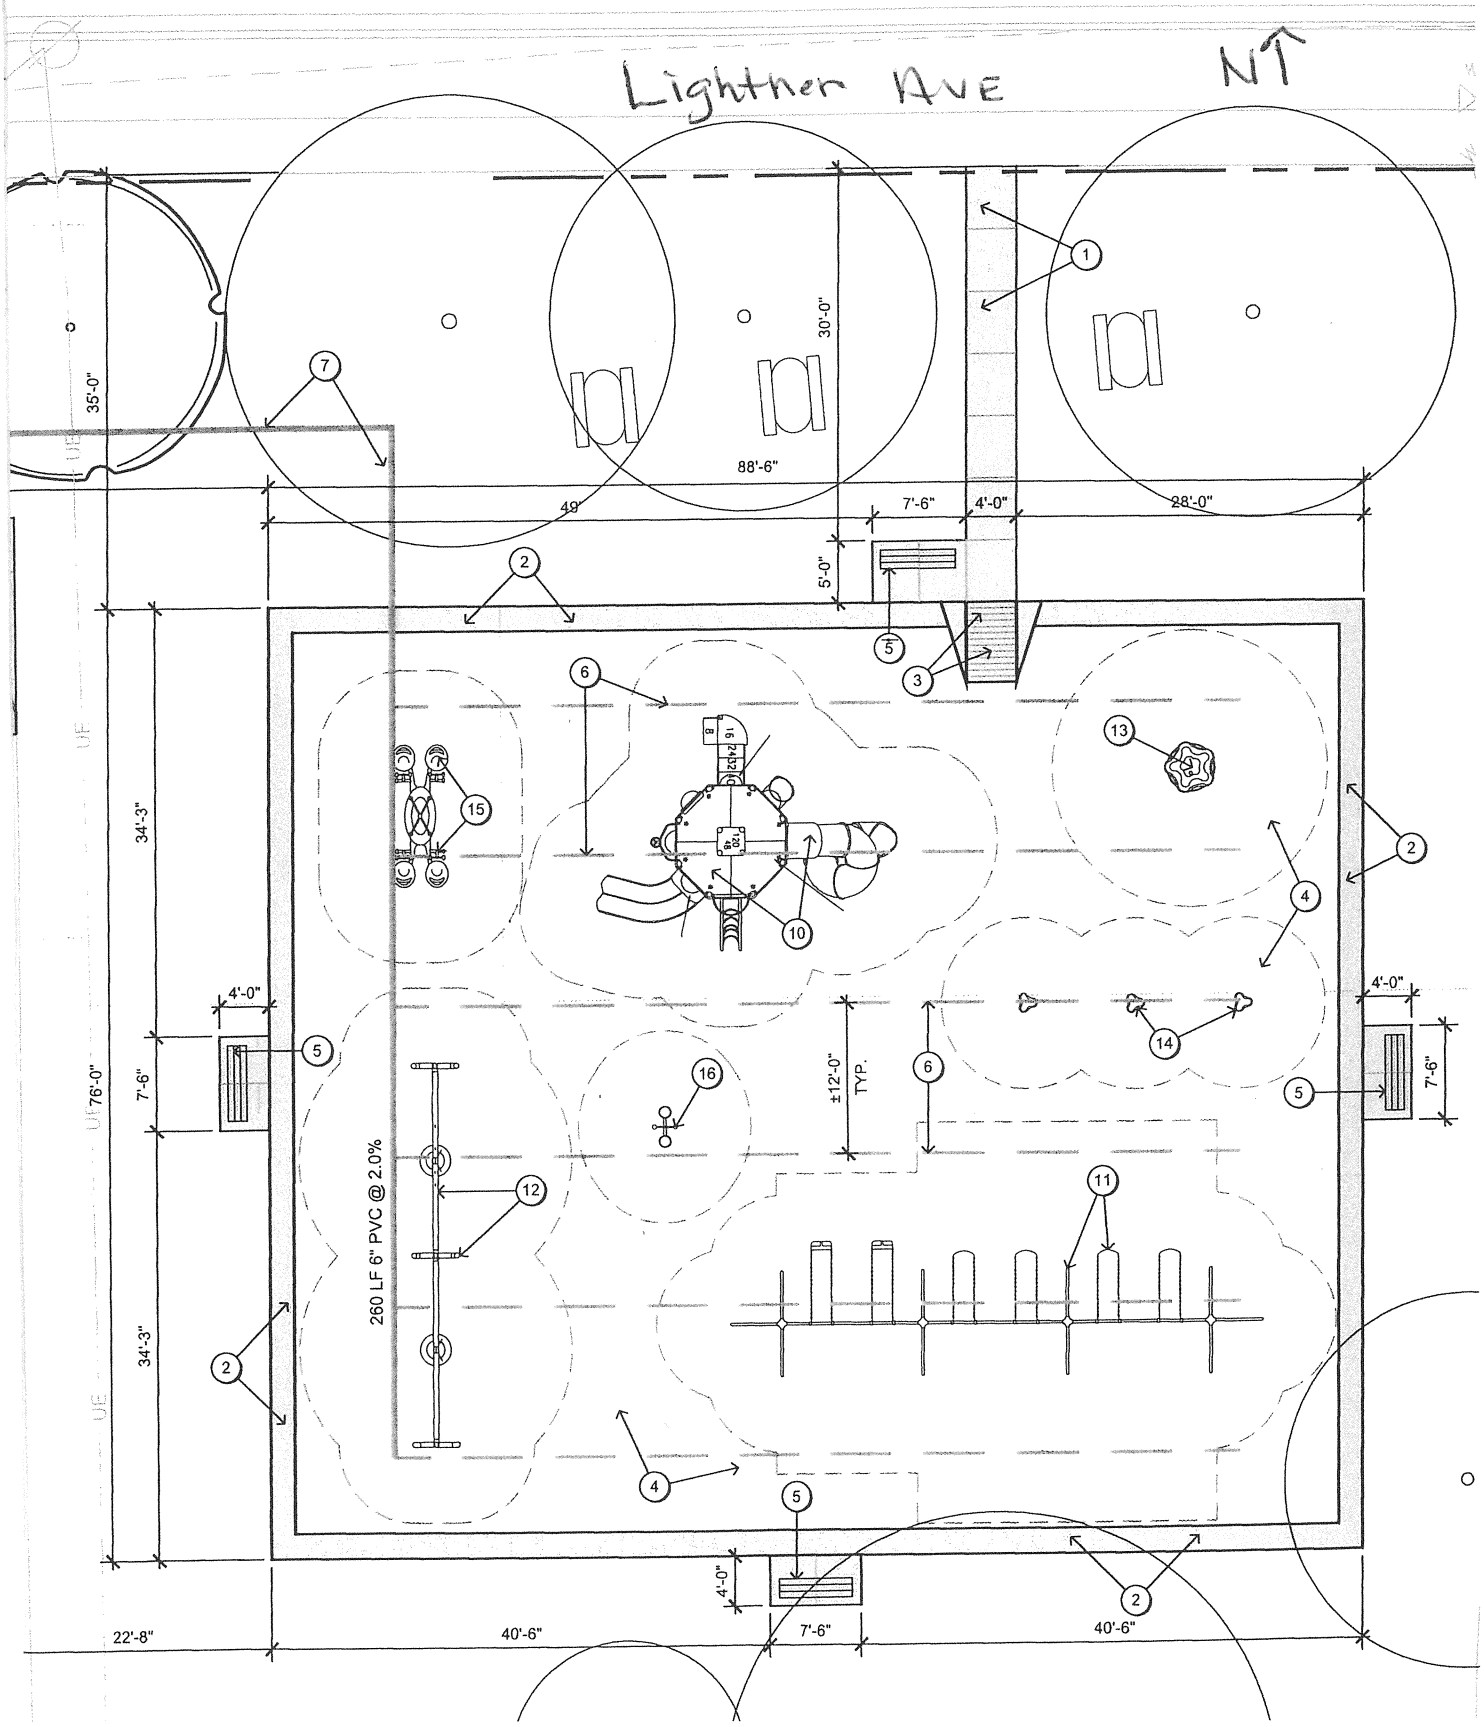
SITE PLAN